






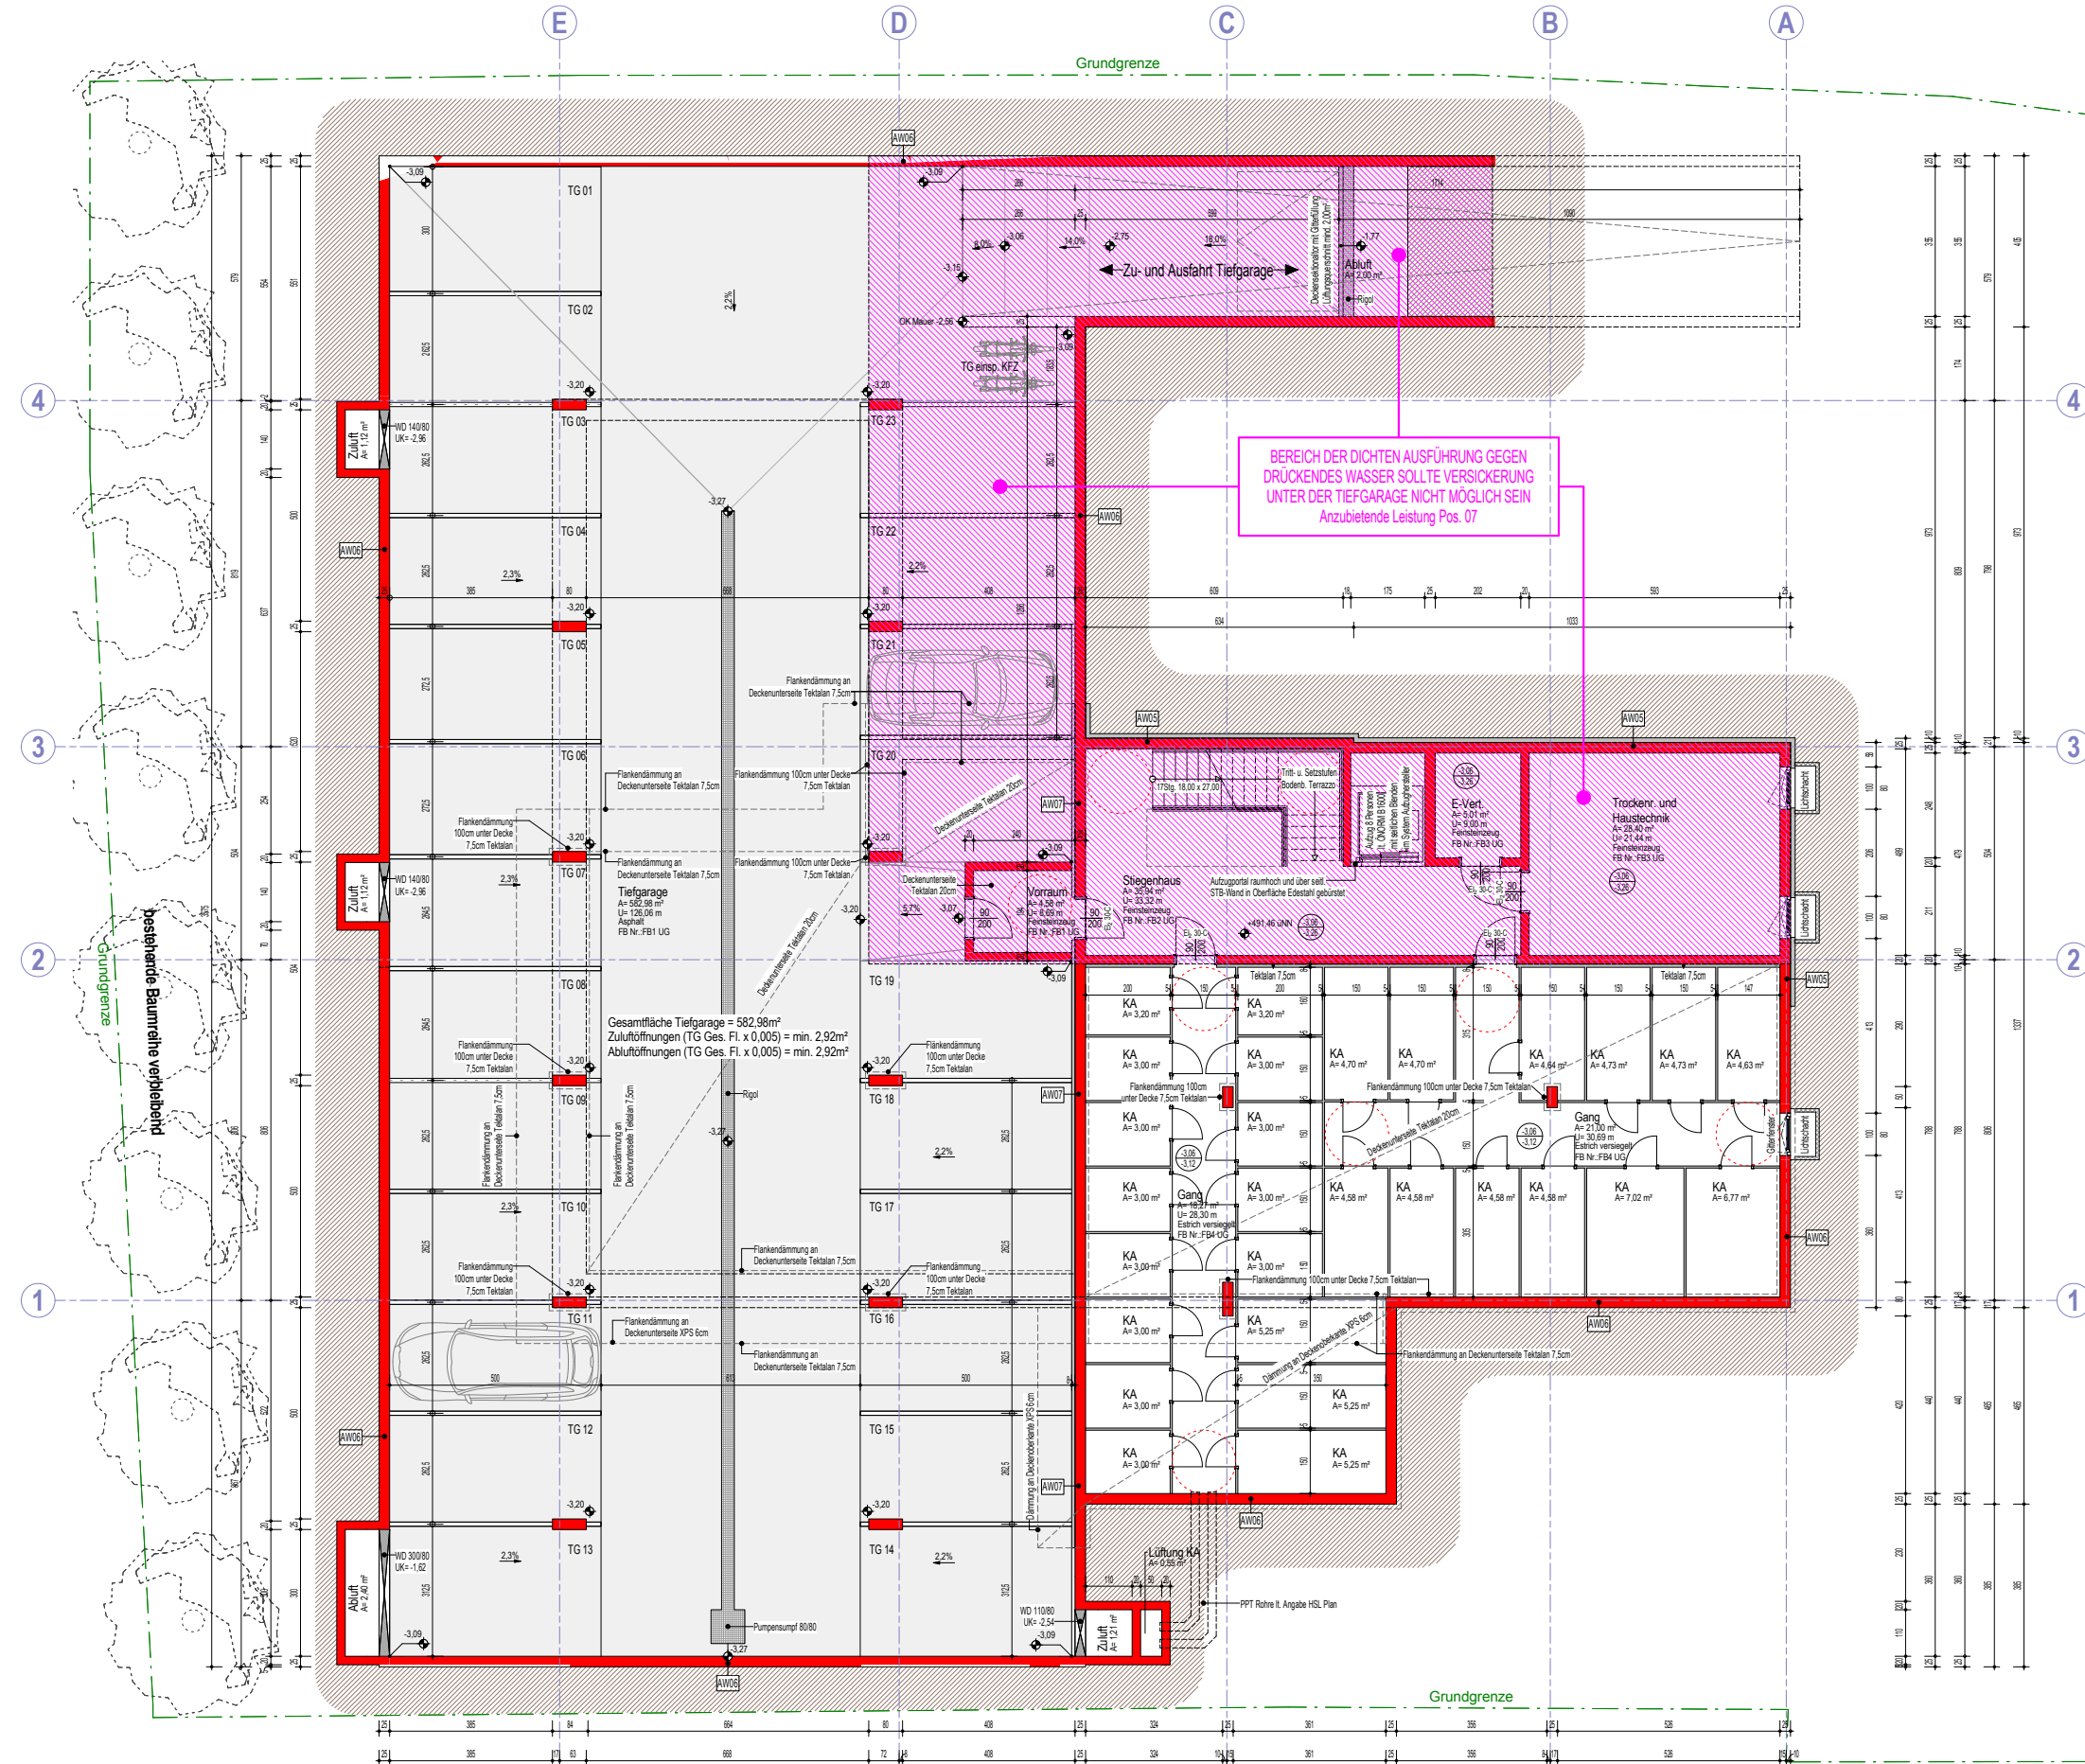

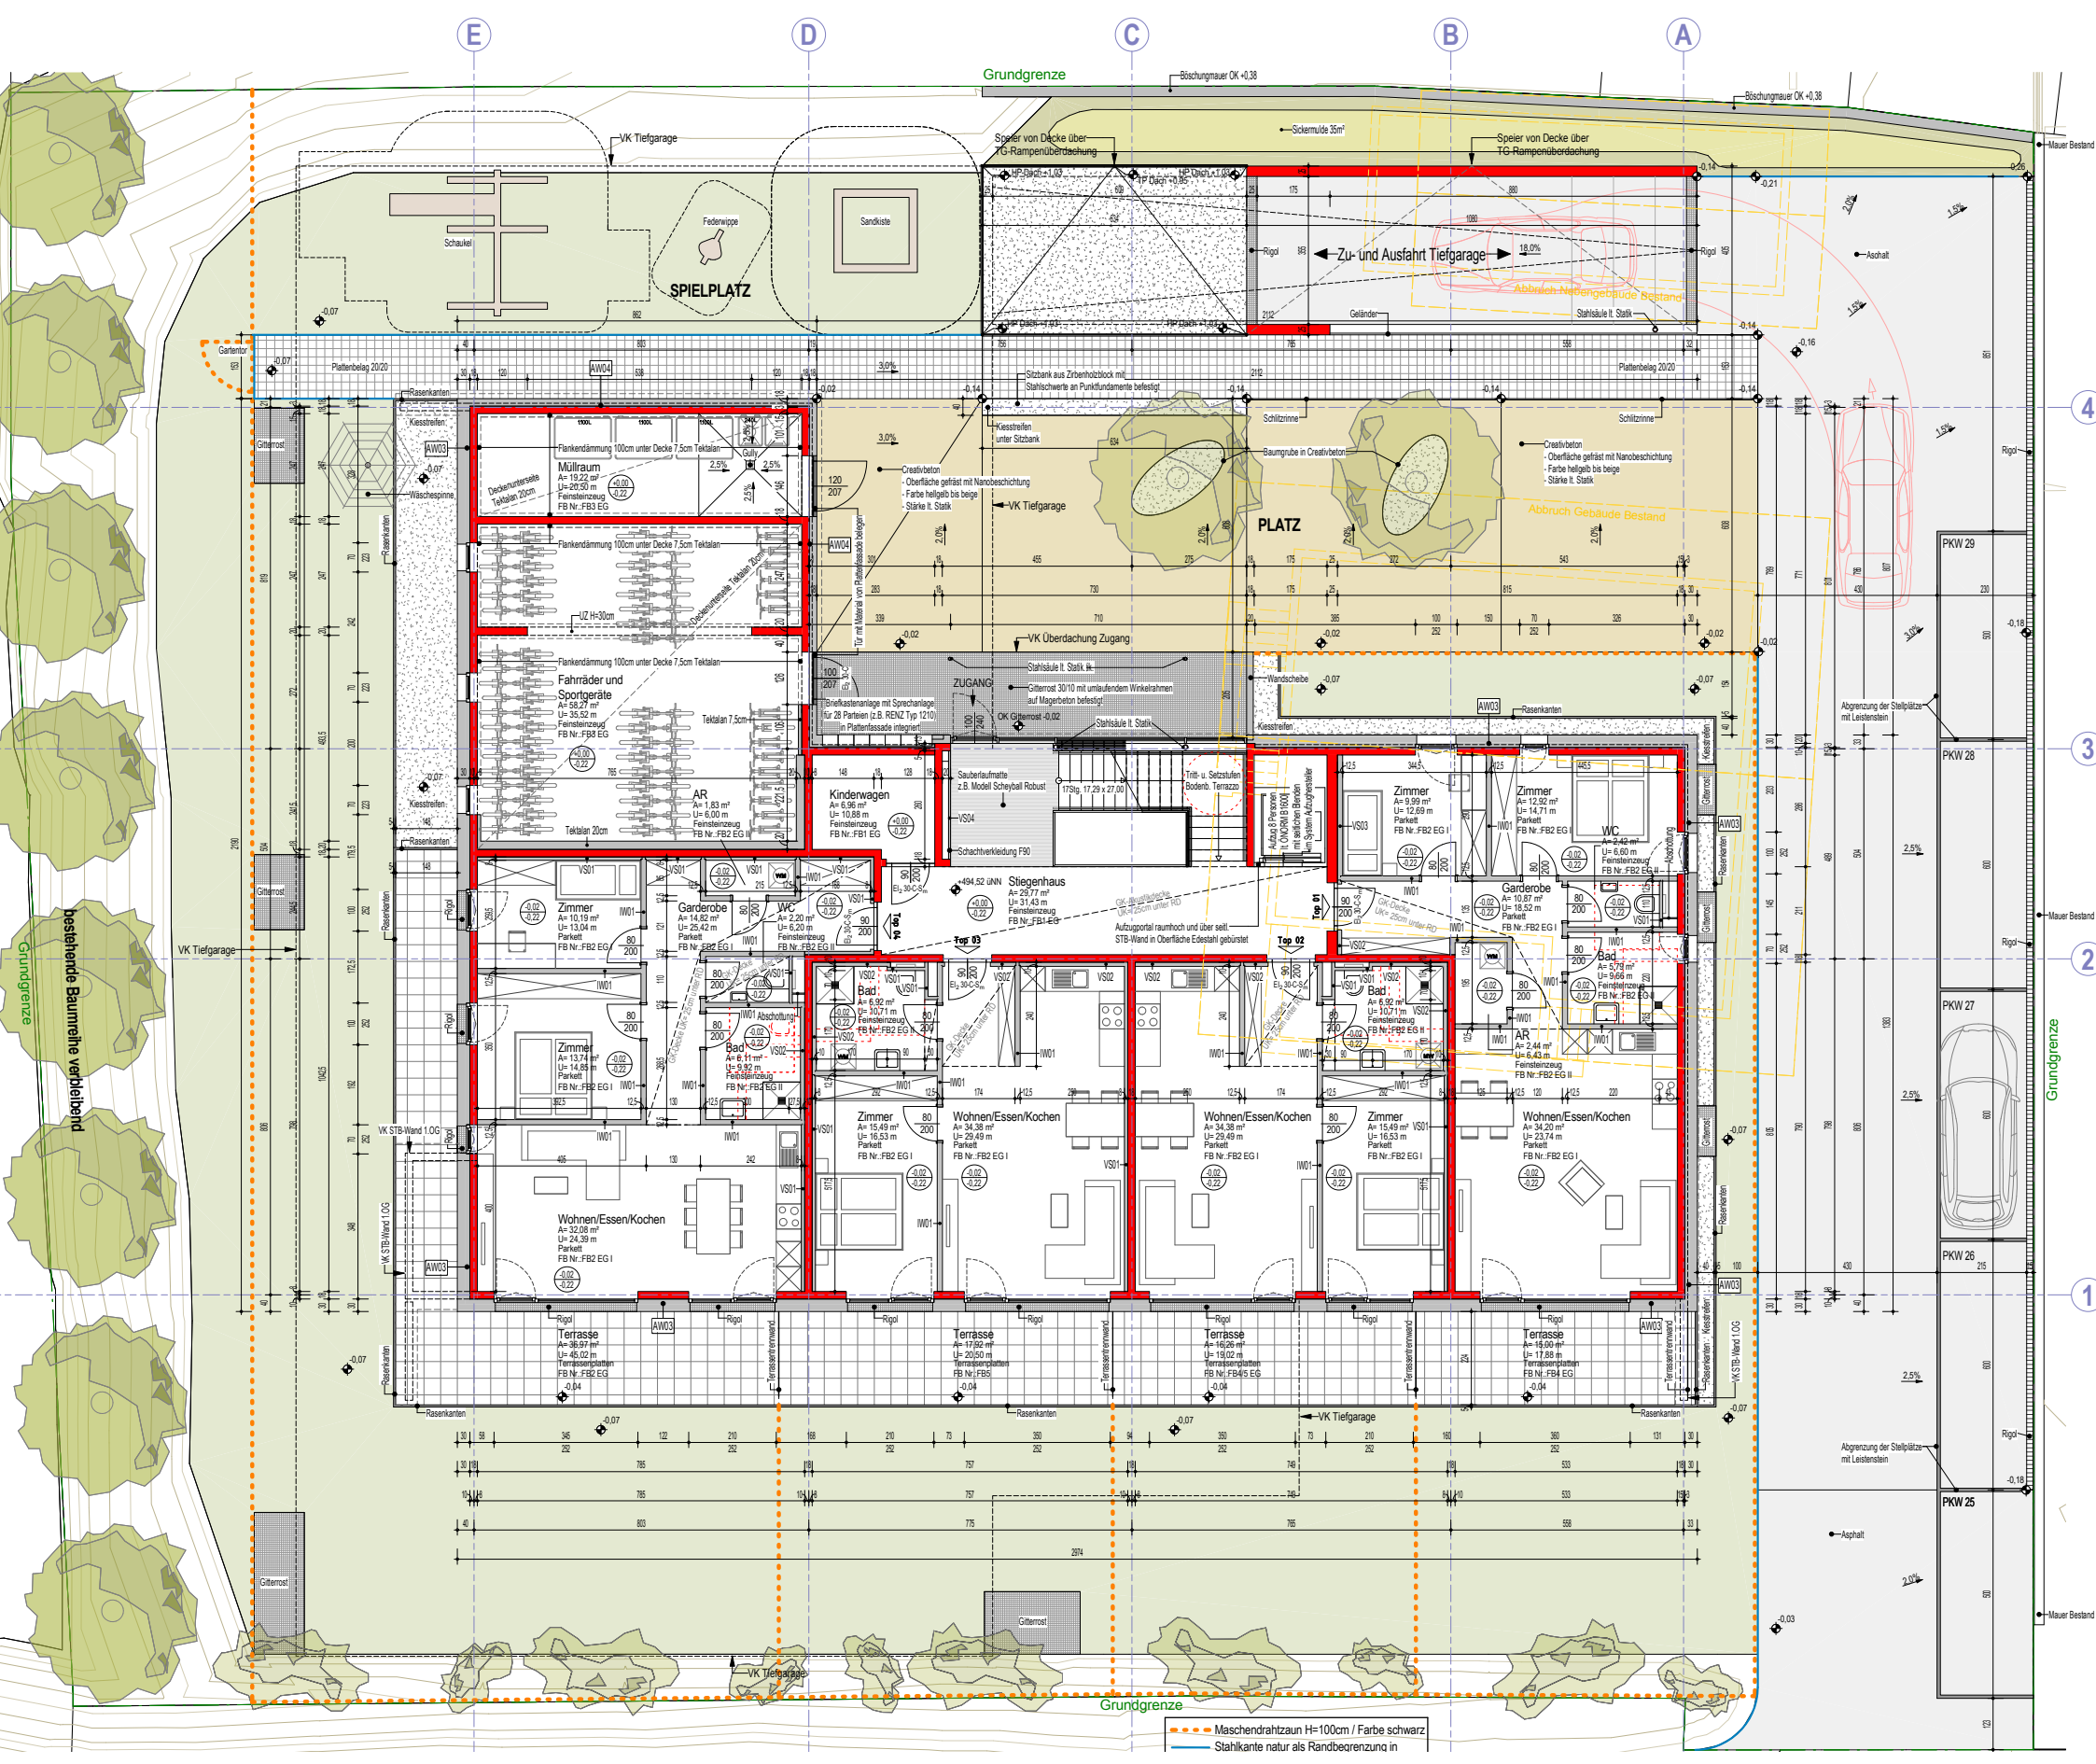

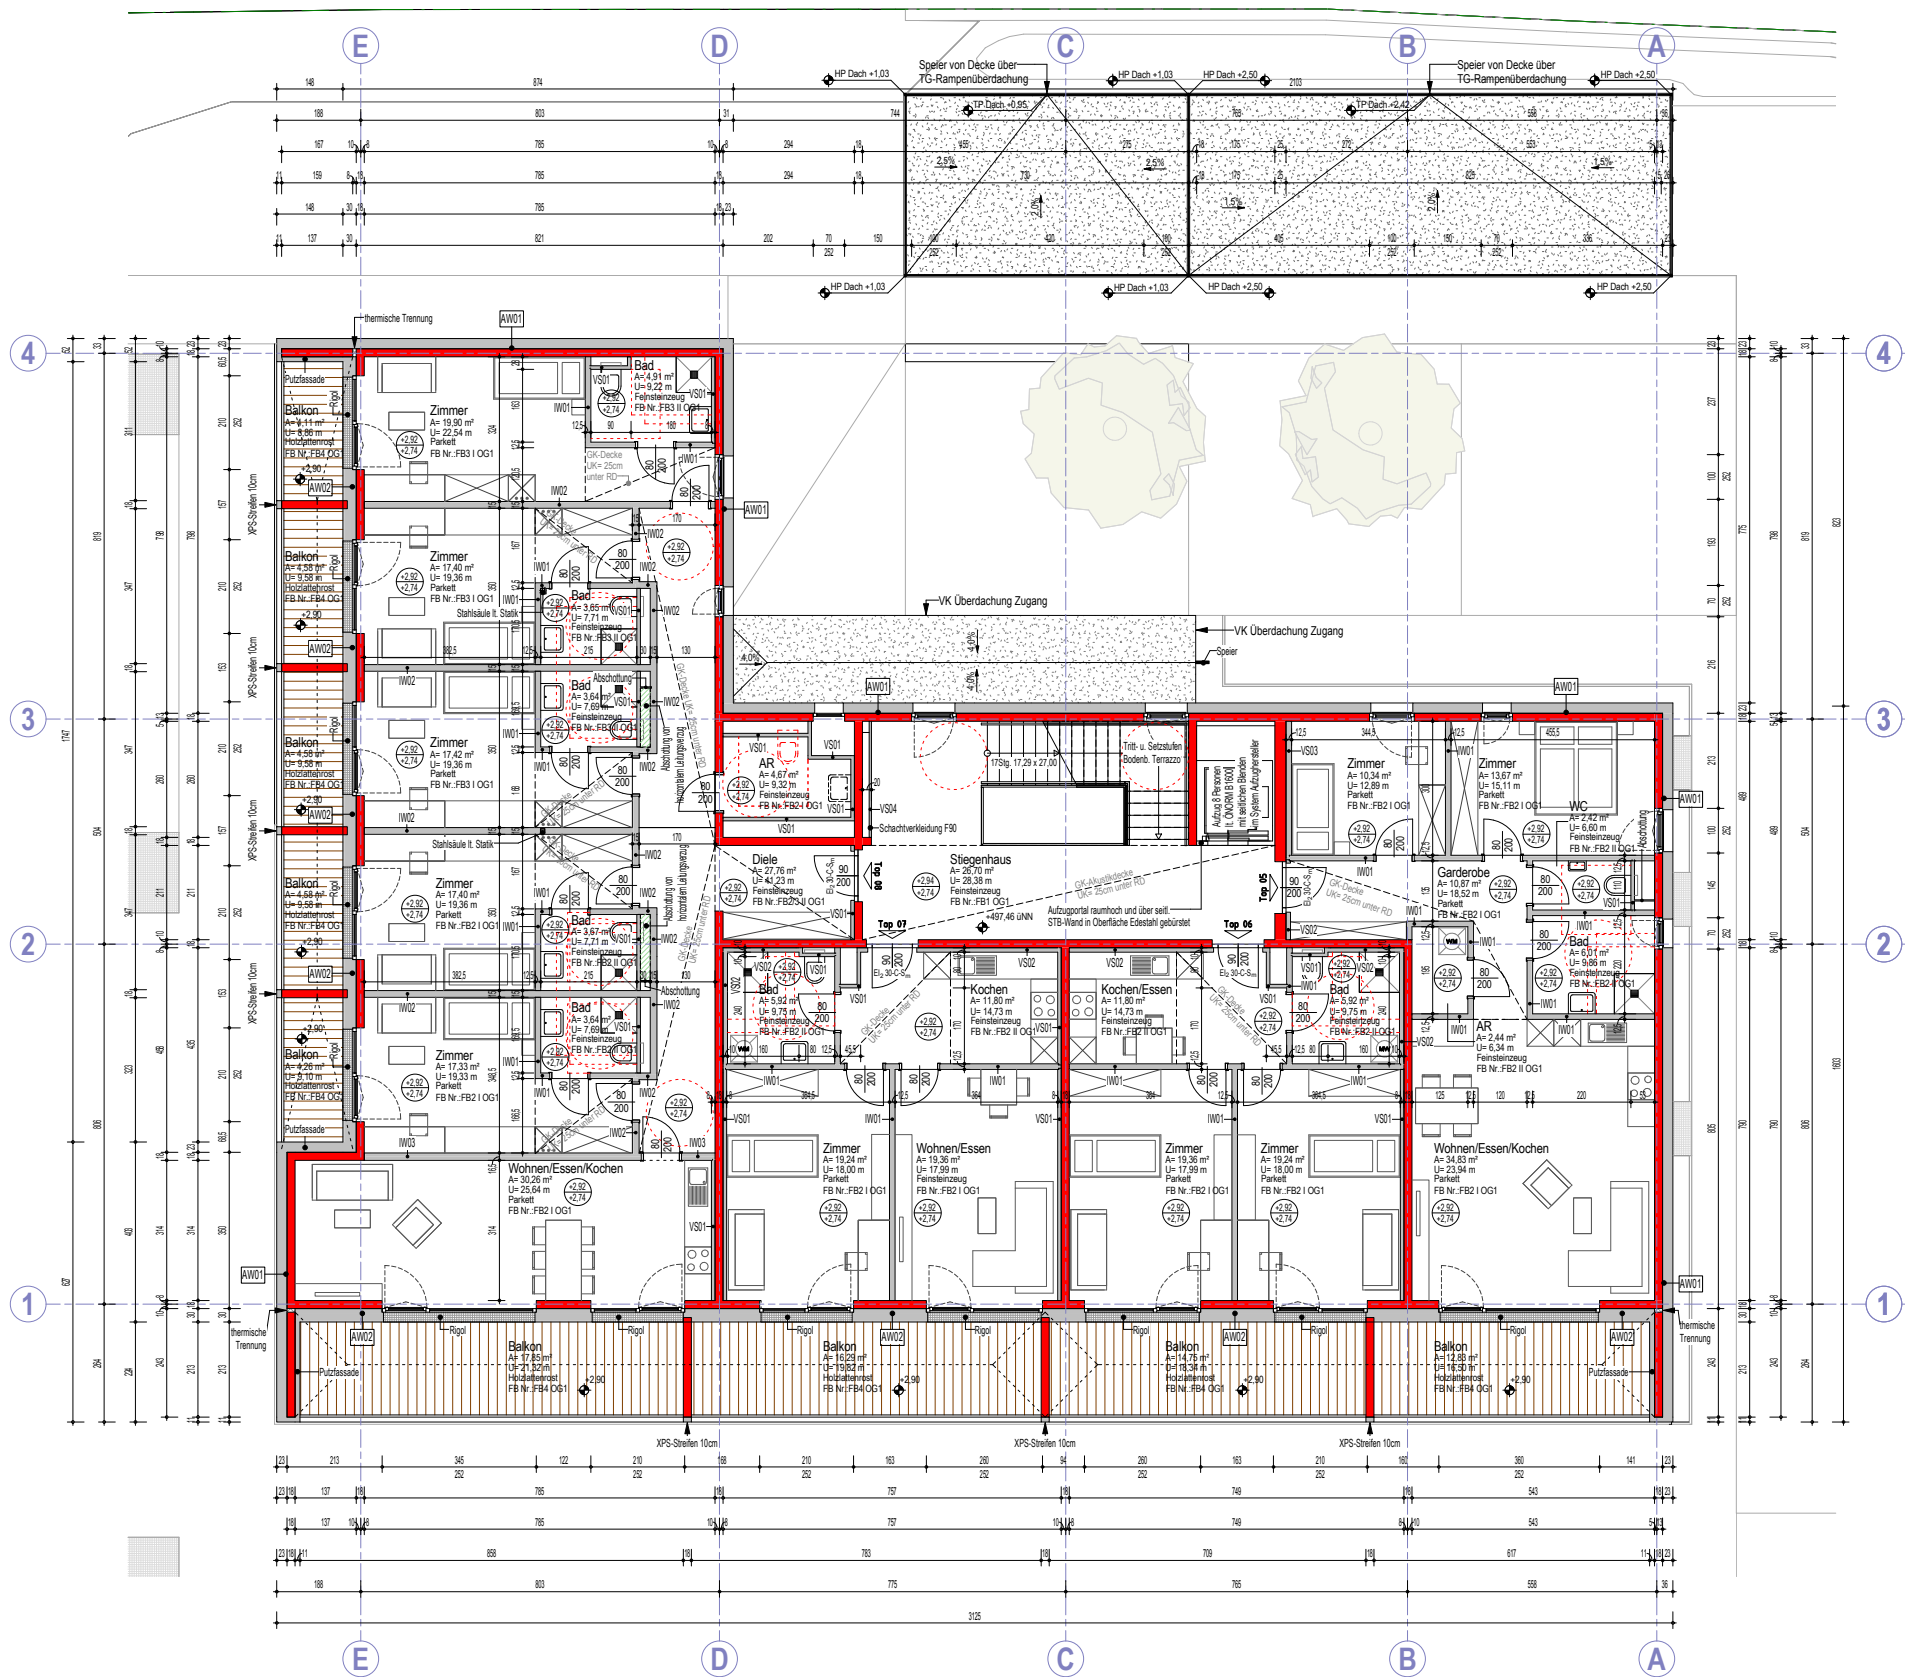

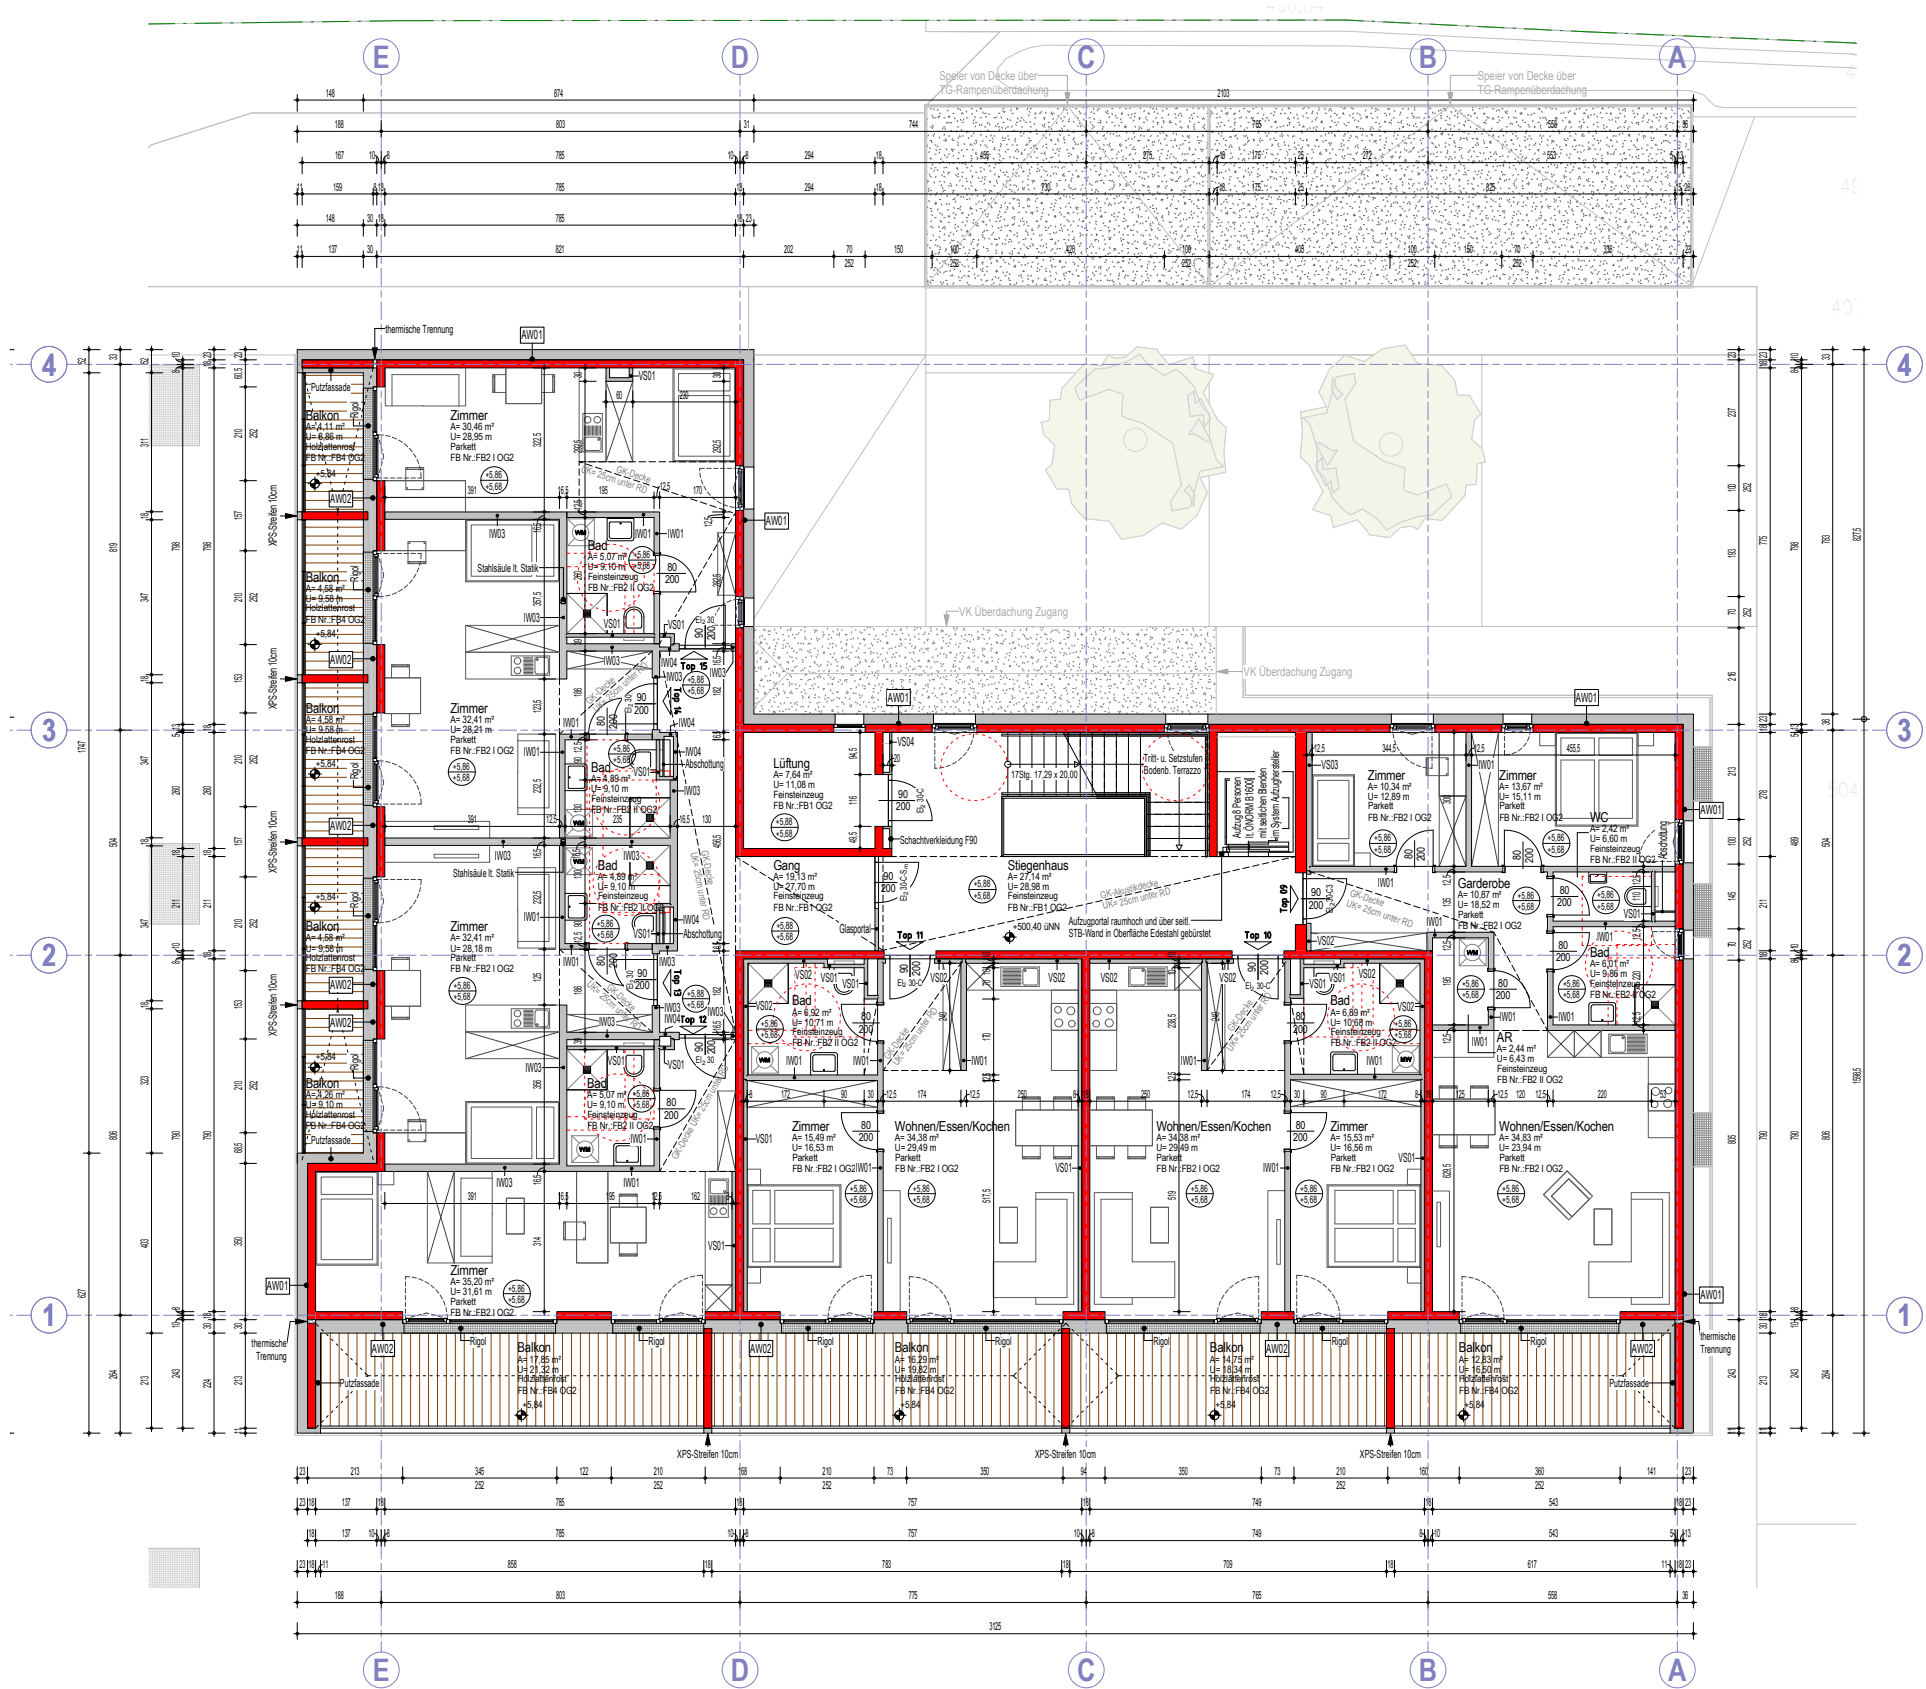

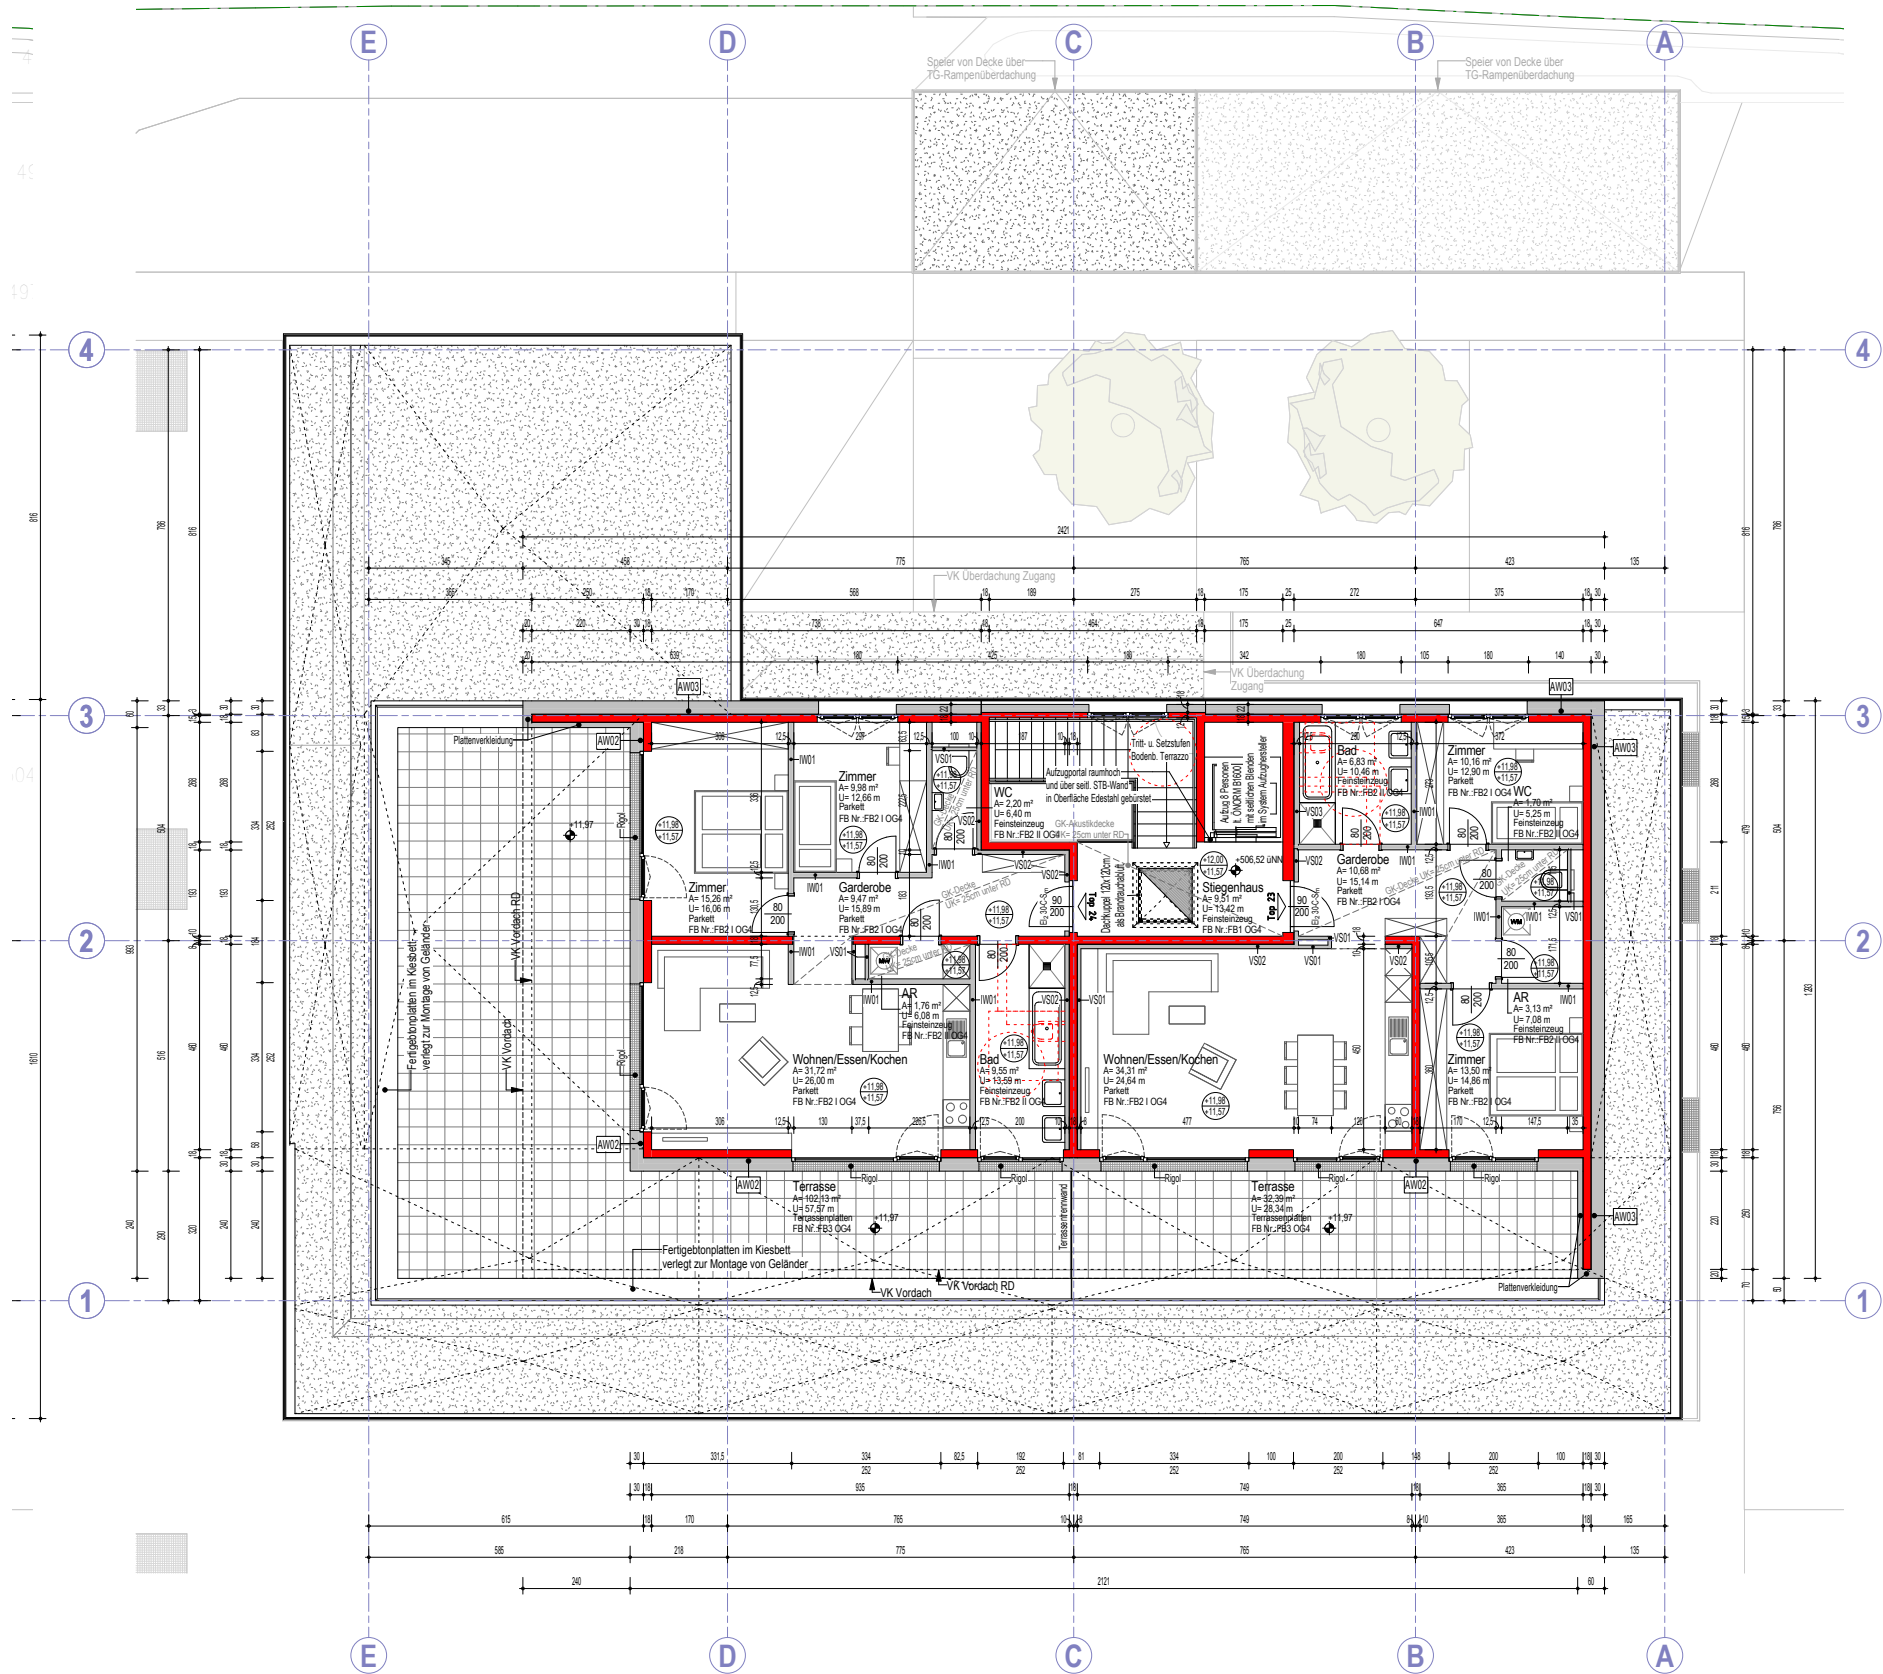

Dachgeschoß
M 1 : 100

678/5

HL +494.50 üNN = -0,02
OK Attika: +506.57
erf. Grenzabstand: 12,07x0,6 = 7,24m

HL +494.50 üNN = -0,02
OK Attika: +506.57
erf. Grenzabstand: 12,07x0,6 = 7,24m

Grundgrenze

679/1

663

HL +494.50 üNN = -0,02
OK Attika: +506.57
erf. Grenzabstand: 12,07x0,6 = 7,24m

HL +494.50 üNN = -0,02
OK Attika: +509.82
erf. Grenzabstand: 15,32x0,6 = 9,19m

HL +494.50 üNN = -0,02
OK Attika: +509.82
erf. Grenzabstand: 15,32x0,6 = 9,19m

HL +494.50 üNN = -0,02
OK Attika: +506.57
erf. Grenzabstand: 12,07x0,6 = 7,24m

666/8

bestehende Baumreihe verbleibend

Grundgrenze

VK Tiefgarage

8,00 m

Baufluchtlinie

VK Tiefgarage

7,37 m

VK Tiefgarage

Abbruch Gebäude Bestand

Abbruch Nebengebäude Bestand

Zufahrt Tiefgarage

RIGOL

8,04 m

9,75 m

9,75 m

8,04 m

VK Tiefgarage

Baufluchtlinie

4,00 m

VK Tiefgarage

Grundgrenze

1091/2 Langkampfner Straße

72

